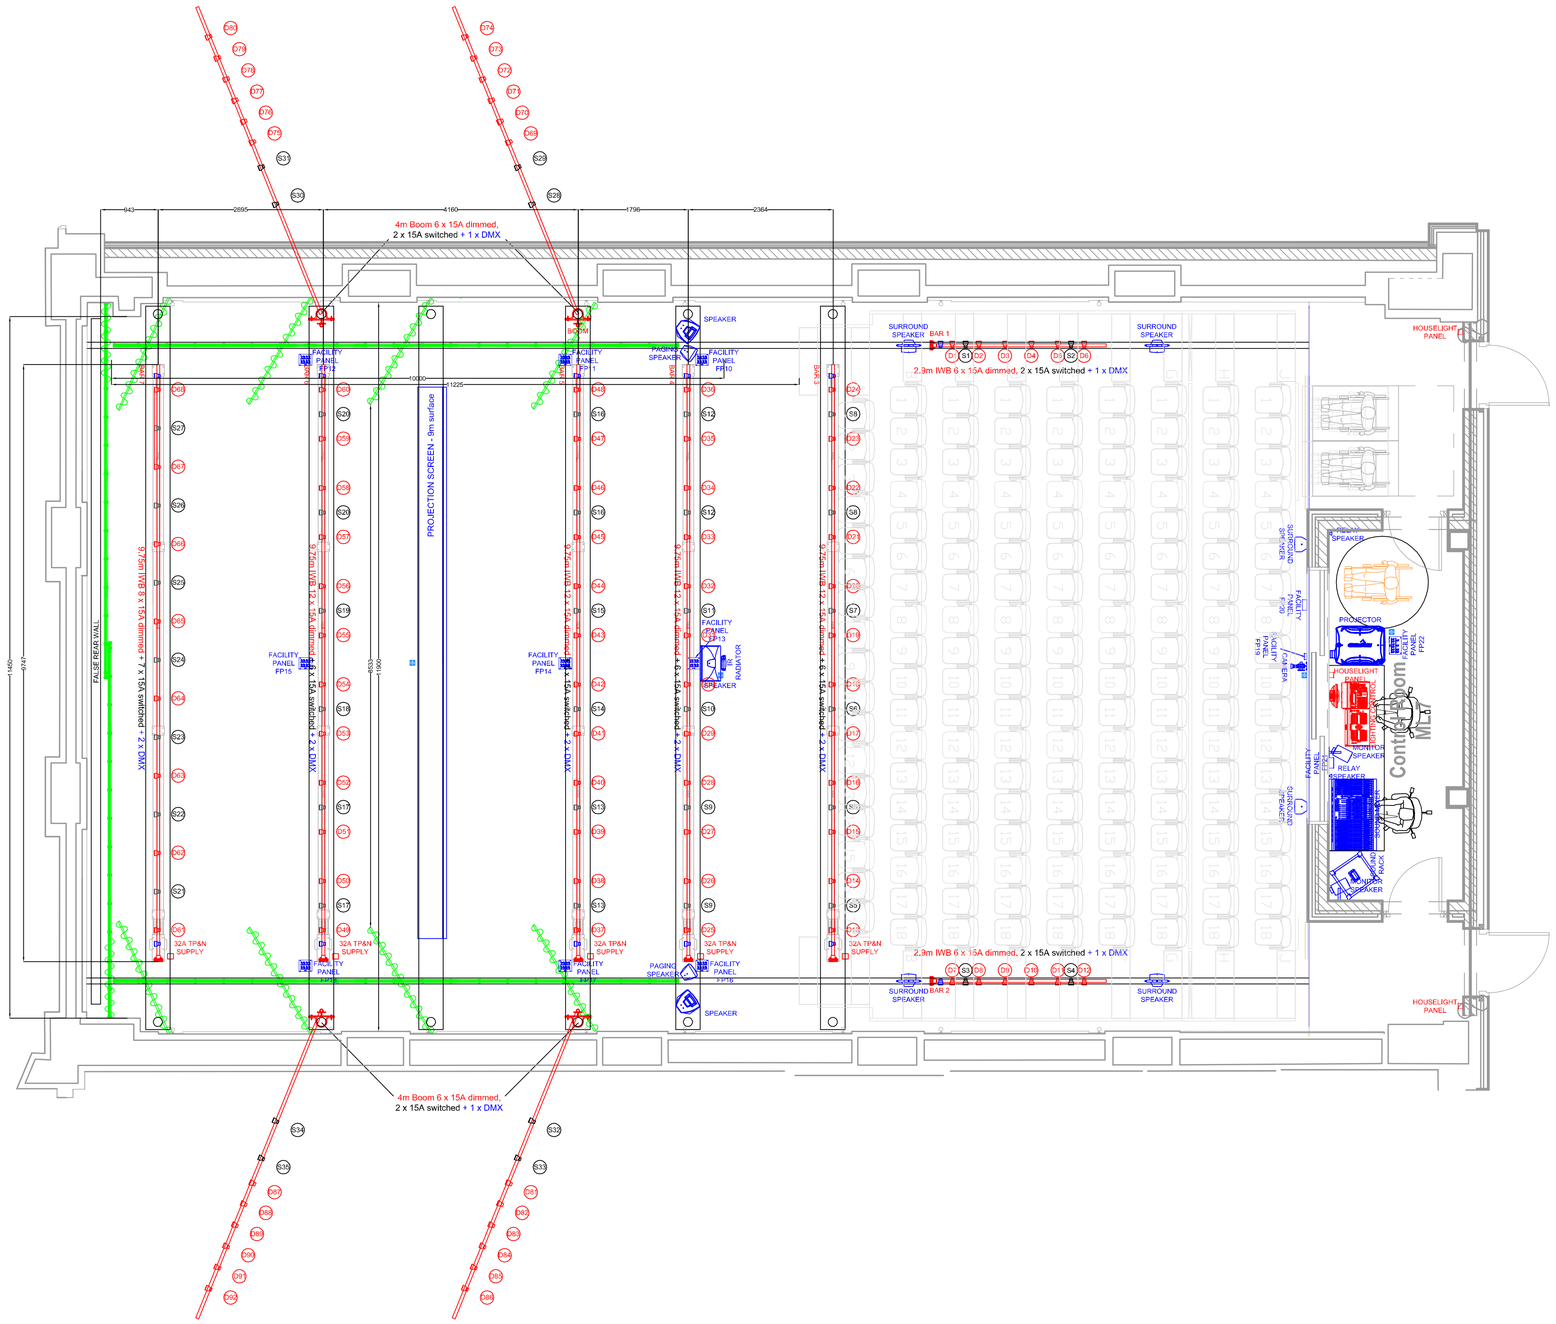

REVISIONS

REV	DESCRIPTION	DATE
ORIGINAL BY	Andrew Stone	21/07/10

DRAMA BY DESIGN LTD
16 TAWFIELD
BRACKNELL
RG12 8YU
UNITED KINGDOM

TEL: +44 (0)845 644 3846
FAX: +44 (0)845 644 3847

EMAIL: ANDY@DRAMABYDESIGN.COM
INTERNET: WWW.DRAMABYDESIGN.COM

CLIENT

BOURNEMOUTH BOROUGH COUNCIL

PROJECT

PAVILION DANCE CENTRE

PROJECT NO

10344

DRAWING TITLE

LIGHTING RIG PLAN

SCALE	SHEET	DRAWING No	REV
1:100 @ A1	1	D10344/02G	

©DRAMA BY DESIGN LTD 2011
This drawing is the property and copyright © of Drama by Design Ltd and must not be copied or reproduced without prior written consent from the company.